



O|H

Hunsford Lodge Longbourn, Windsor
£299,950

OSBORNE HEATH



This ground floor apartment has a living room with dining area, separate kitchen, principal bedroom with en suite shower room, second bedroom and a bathroom. There is also hallway storage.

This apartment comes with one allocated parking space, plus the development has visitor parking and expansive landscaped communal grounds.

Hunsford Lodge is on Longbourn, part of the gated Imperial Park development in Windsor. Windsor has a wide range of shops and restaurants as well as Windsor Castle, Windsor Great Park, Windsor Racecourse and Legoland. Nearby train stations include Windsor & Eton Central and Windsor & Eton Riverside where trains run to London Paddington (via Slough) and London Waterloo. Windsor is also convenient for the M4, M25, M40, M3 and Heathrow Airport.

Hunsford Lodge Longbourn

Windsor


- Two Bedrooms
- Two Bathrooms
- Living And Dining Room
- Separate Kitchen
- Ground Floor
- Allocated Parking
- Gated Development
- Cul-De-Sac
- Large Communal Grounds
- No Onward Chain

Council Tax band: F

Tenure: Leasehold

EPC Energy Efficiency Rating: C


EPC Environmental Impact Rating: C

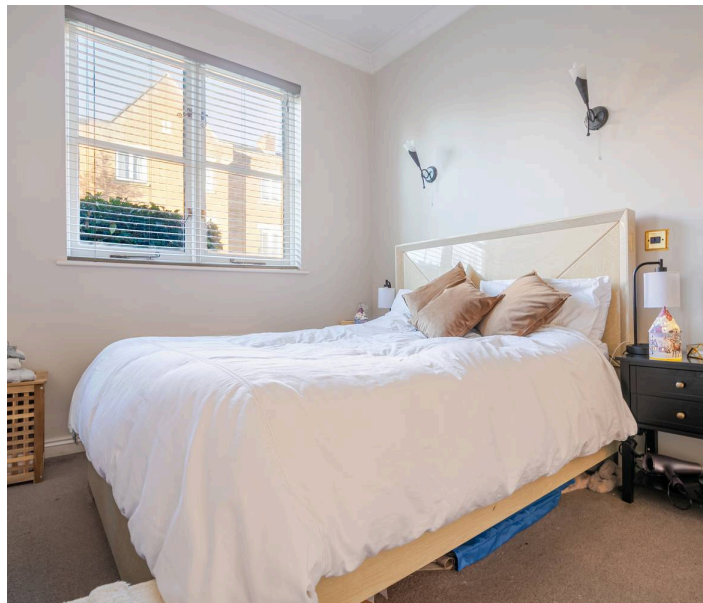

APPROXIMATE FLOOR AREA
Apartment - 68.10 sq m - 733 sq ft
(Gross Internal Area)



NOT TO SCALE
This plan is for illustration purposes only

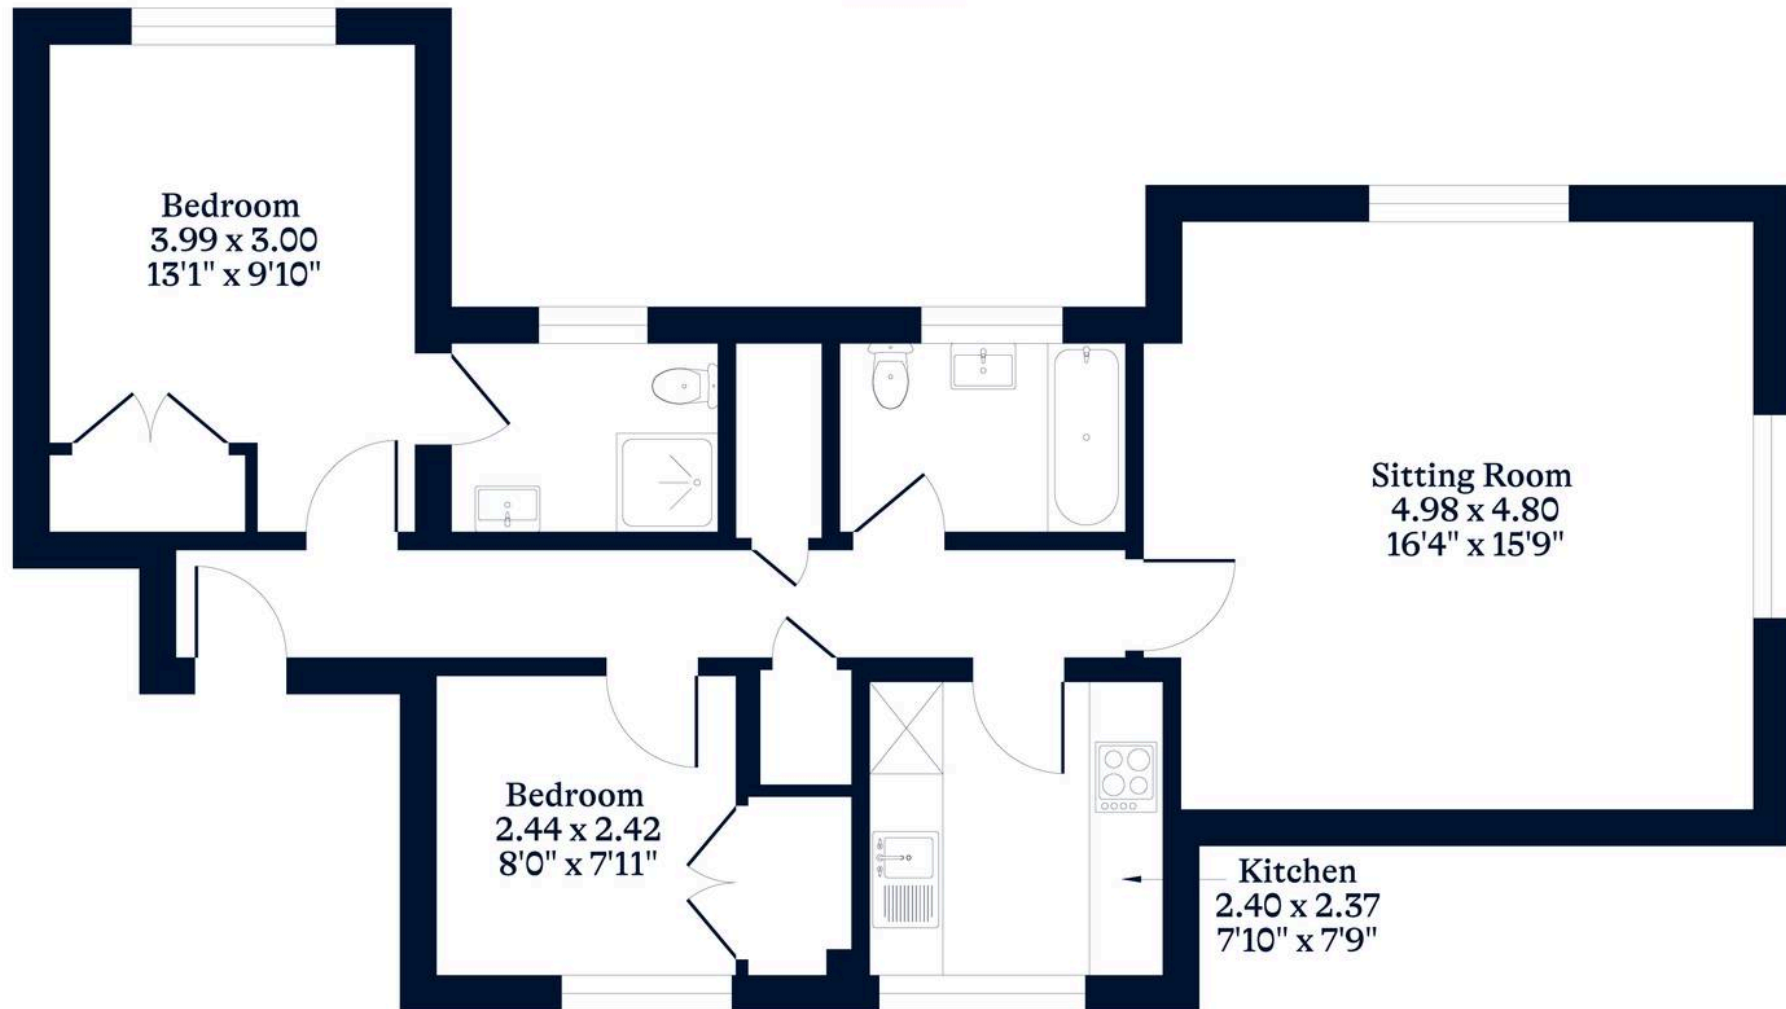

OSBORNEHEATH.CO.UK

This floor plan has been created by Property Shoot Ltd following the RICS code of measuring and is for indicative guidance only. Whilst every attempt has been made to ensure the accuracy of the floor plan contained here, measurements of doors, windows and rooms are approximate and no responsibility is taken for any error, omission or misstatement. Details shown on this floorplan, including all measurements, areas and proportions cannot be guaranteed by either the provider or estate agency and should not be relied upon.